TOTAL FLOOR AREA: 97.5SQM

LDN Architects
29 St Leonards Road, Forres IV36 1EN
T: 01309 673221
F: 01309 676397
E: architects@ldn.co.uk

Job Title:

DYKE CHURCH

Drawing Title:

CHURCH HALL PLAN

Drawing Status:

Planning submission

Drawing No:

F1515 L(2-)02

Scale:	Date:	Drawn:	Reviewed:
1:100	jan 2018	rk	***

Revisions:

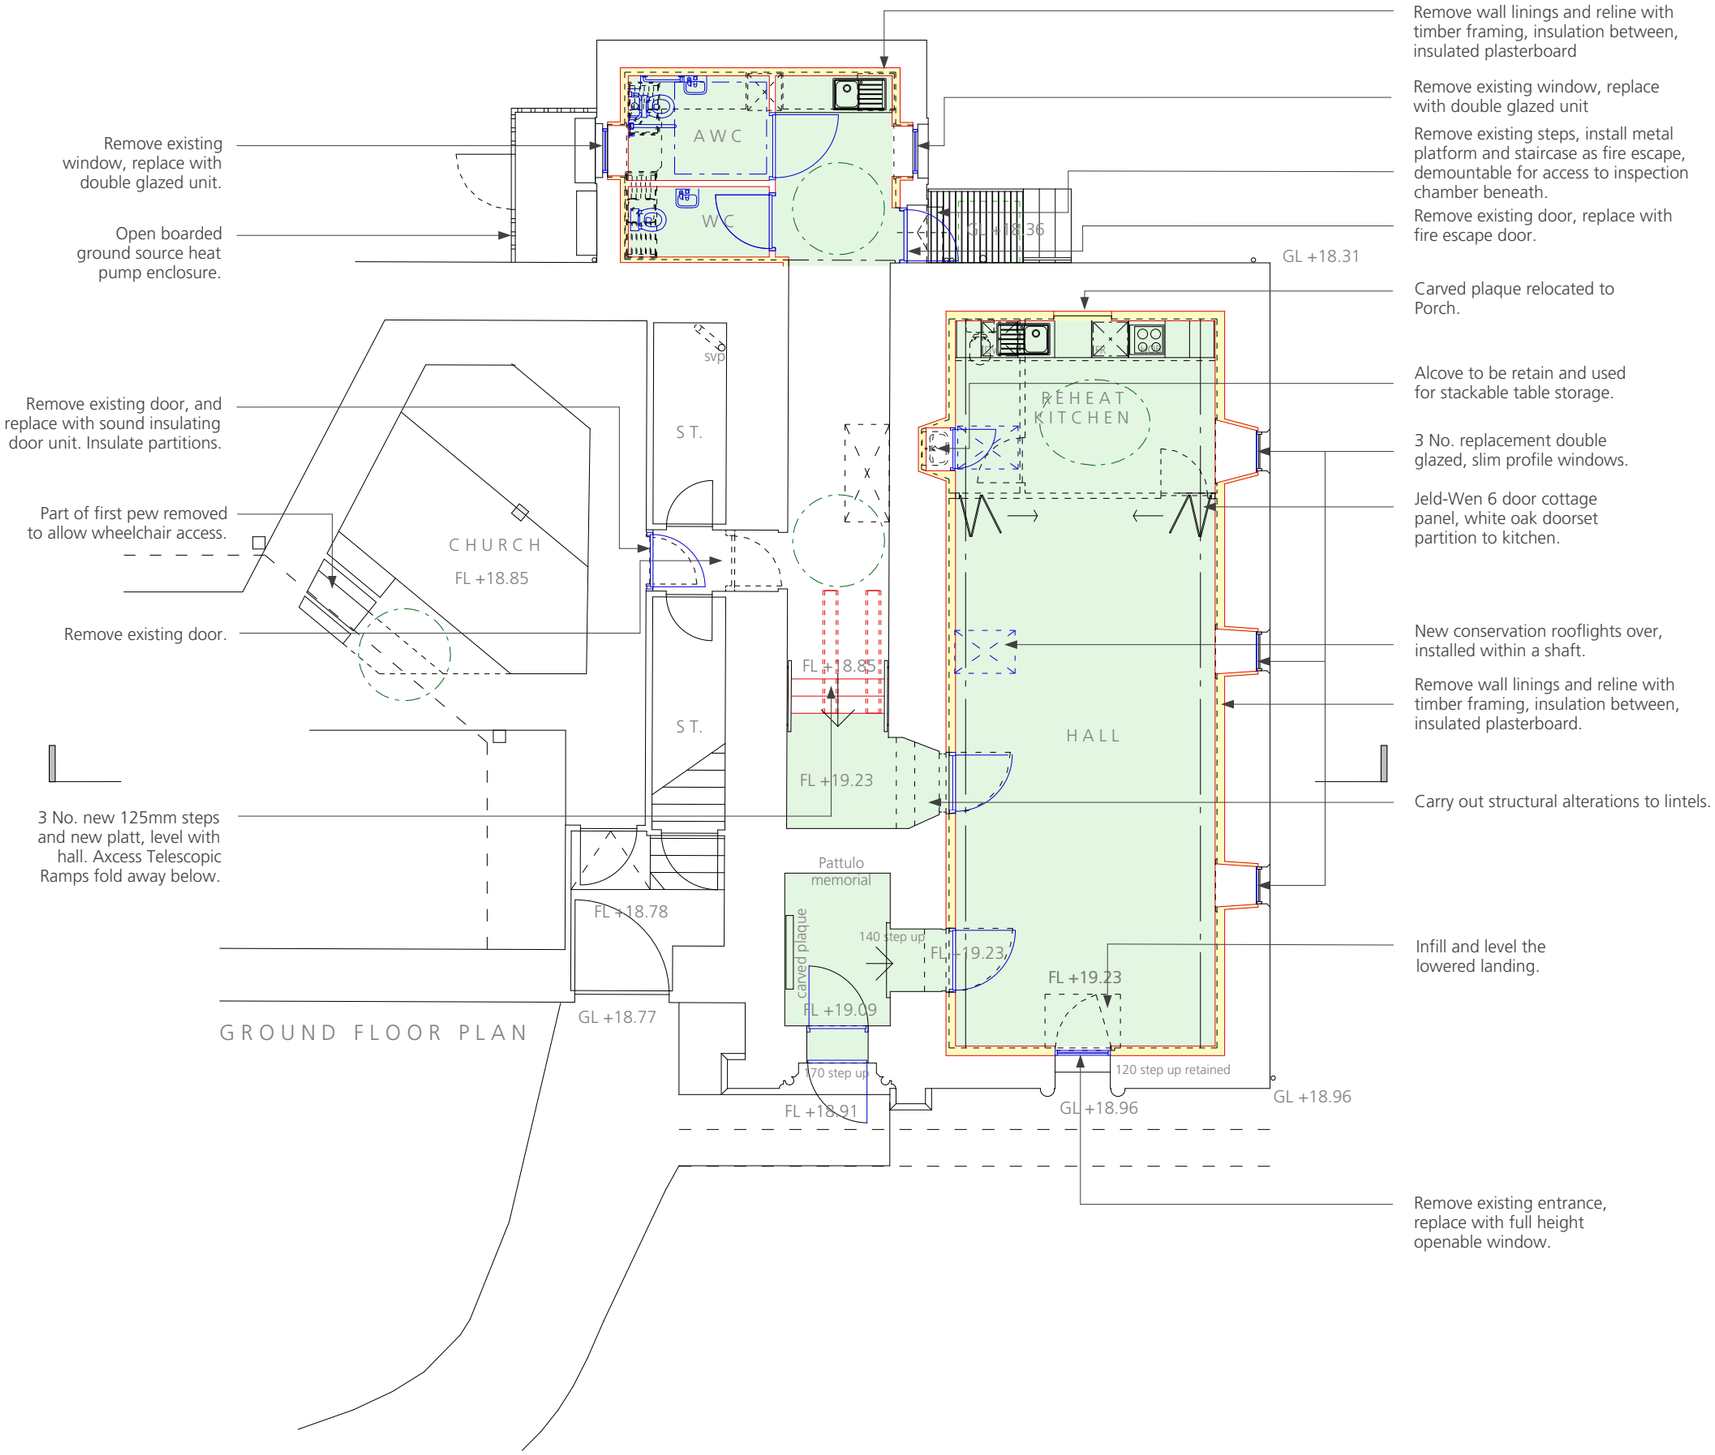

SCALE
0 1 2 3 4 5m

© This Drawing is copyright of LDN Architects LLP